PLAT BOOK 4 PAGE 12

MAP SHOWING SPECIFIC PURPOSE SURVEY OF

A PORTION OF SECTION 5, TOWNSHIP 3 SOUTH, RANGE 22 EAST, BAKER COUNTY, FLORIDA

WILLIS HODGES ROAD
MAINTENANCE MAP

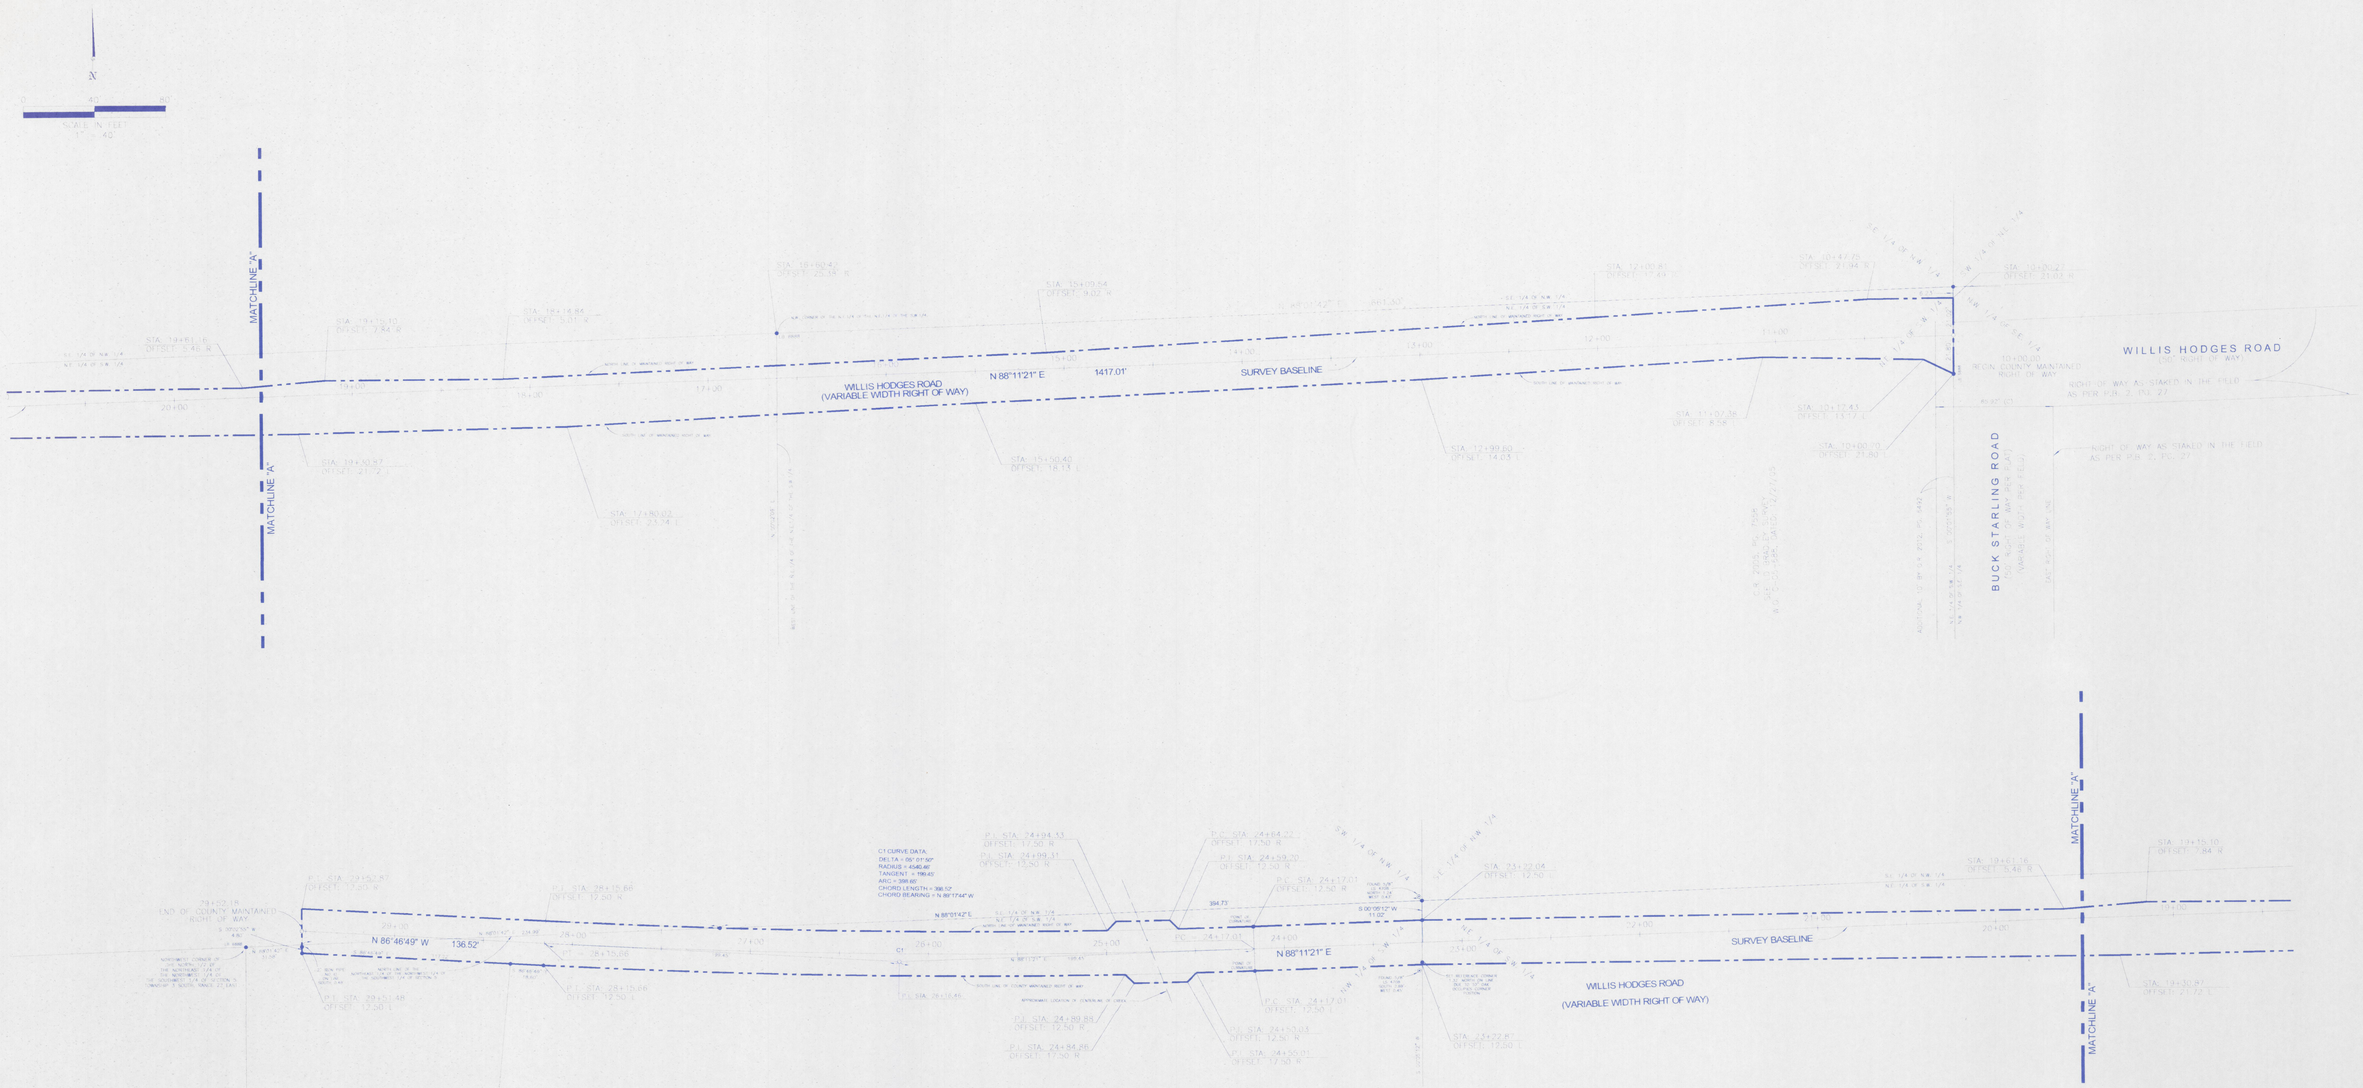

REFERENCES:

REFERENCE: STATION 7+00.00

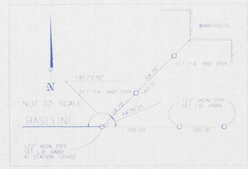

REFERENCE: STATION 29+52.18

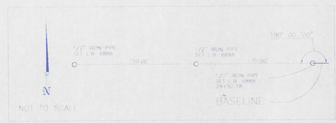

REFERENCE: P.I. STATION 26+16.46

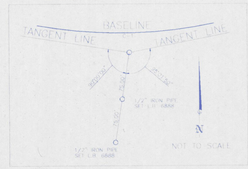

LEGEND:

- ● = FOUND 1/2" IRON PIPE, L.B. 6886 UNLESS OTHERWISE NOTED
- ○ = SET 1/2" IRON PIPE L.B. 6886
- ■ = FOUND 4"x4" CONCRETE MONUMENT, NO. ID UNLESS OTHERWISE NOTED
- ▣ = SET 4"x4" CONCRETE MONUMENT, L.B. 6886
- ▼ = FOUND PK NAIL NO. ID UNLESS OTHERWISE NOTED
- ⊕ = SET PK NAIL L.B. 6886
- Δ = DELTA
- R = RADIUS
- ARC = ARC LENGTH
- STA = STATION
- CHD = CHORD LENGTH
- PC = POINT OF CURVATURE
- PT = POINT OF TANGENT
- D.B. = DEED BOOK
- O.R. = OFFICIAL RECORD BOOK
- PG. = PAGE
- ID = IDENTIFICATION
- L.B. = LICENSED BUSINESS
- M.F.= FIELD MEASURED
- C.M.= CALCULATED
- D.S.= DEED
- NO. = NUMBER
- P.O.B. = POINT OF BEGINNING

GENERAL NOTES:

1) A BEARING OF S 00°01'55" W WAS ASSUMED ON THE EASTERLY LINE OF THE N.E. 1/4 OF THE S.W. 1/4 OF SECTION 5, TOWNSHIP 3 SOUTH, RANGE 22 EAST. BEARING REFERS TO L.D. BRADLEY JOB NO.: 13-142.

X-REF D-10-116
X-REF D-10-116
X-REF D-10-174
X-REF D-11-273
X-REF D-10-159

W.O. NO.: 14-006

Certification:
Baker County Road Department
This is to certify that the Maintained Right of Way limits shown on this map were identified by myself or having been maintained continuously for four (4) years without interruption.

By: Robert J. Hatcher
Robert Hatcher
Superintendent

SURVEYOR'S CERTIFICATION
THIS SURVEY WAS PERFORMED FOR THE SPECIFIC PURPOSE OF ESTABLISHING A SURVEY CENTERLINE OR BASELINE AND LOCATING THE MAINTAINED RIGHT OF WAY AS IDENTIFIED BY THE SUPERINTENDENT OF BAKER COUNTY ROAD DEPARTMENT. THIS SURVEY WAS PERFORMED UNDER MY DIRECTION AND WAS COMPLETED ON JANUARY, 2014.
APRIL 29TH, 2014
Arnold T. Johns
ARNOLD T. JOHNS, JR.
FLORIDA PROFESSIONAL SURVEYOR AND MAPPER NO. LS 4422

Baker County, County Manager
Certification:
This is to certify that this map constitutes a true copy of the Official Maintenance Map showing location and survey by L.D. Bradley Land Surveyors for "Willis Hodges Road" in Baker County, Florida.
The property labeled Maintained Right of Way has been vested in the County of Baker pursuant to the provisions of Section 95.361 Florida Statutes.

In witness whereof, we have set our Hands and affixed the seal of the County of Baker, at Macclenny, Florida this ____ day of ____, A.D. 2014

CJ Thorgs
Commissioner
Attest:
County Manager
Baker County, Florida

CLERK OF COURT CERTIFICATION
Filed for record in the office of the Clerk of Court for the County of Baker, State of Florida, Road Book 4, Page 12, on this 07th day of AUGUST, A.D. 2014

A.L. Fraser
Clerk of the Circuit Court
Baker County, Florida

REVISED: 3/21/14 TO SHOW CHANGE IN RIGHT OF WAY AT STATION 24+50.47

LD BRADLEY LAND SURVEYORS
OLD WORLD KNOWLEDGE... NEW AGE TECHNOLOGY
L. D. BRADLEY LAND SURVEYORS
5773 NORMANDY BOULEARD,
JACKSONVILLE, FLORIDA 32205
PHONE (904) 786-6400 FAX (904) 786-1479
LICENSED BUSINESS No. 6886

DRAFTED BY: J.L.M.
DATE: 01/29/2014
CHECKED BY: A.J.J.
CAD FILE: 14006 FINAL.dwg
FIELD BOOK: 867 PAGE: 38