SECTION 7, TOWNSHIP 1 SOUTH, RANGE 21 EAST

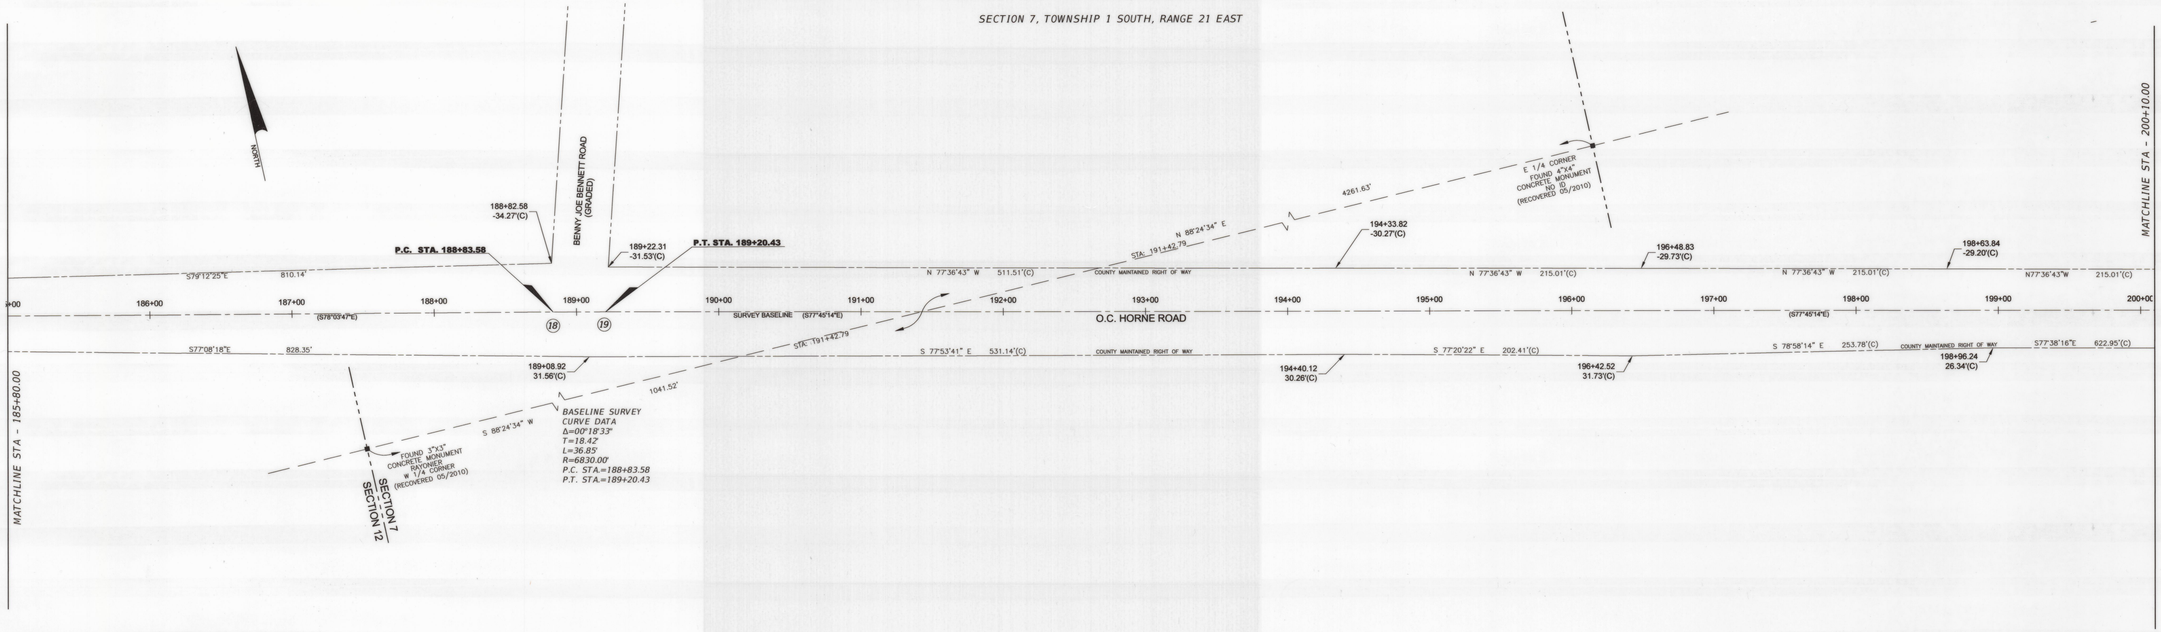

SECTION 7, TOWNSHIP 1 SOUTH, RANGE 21 EAST

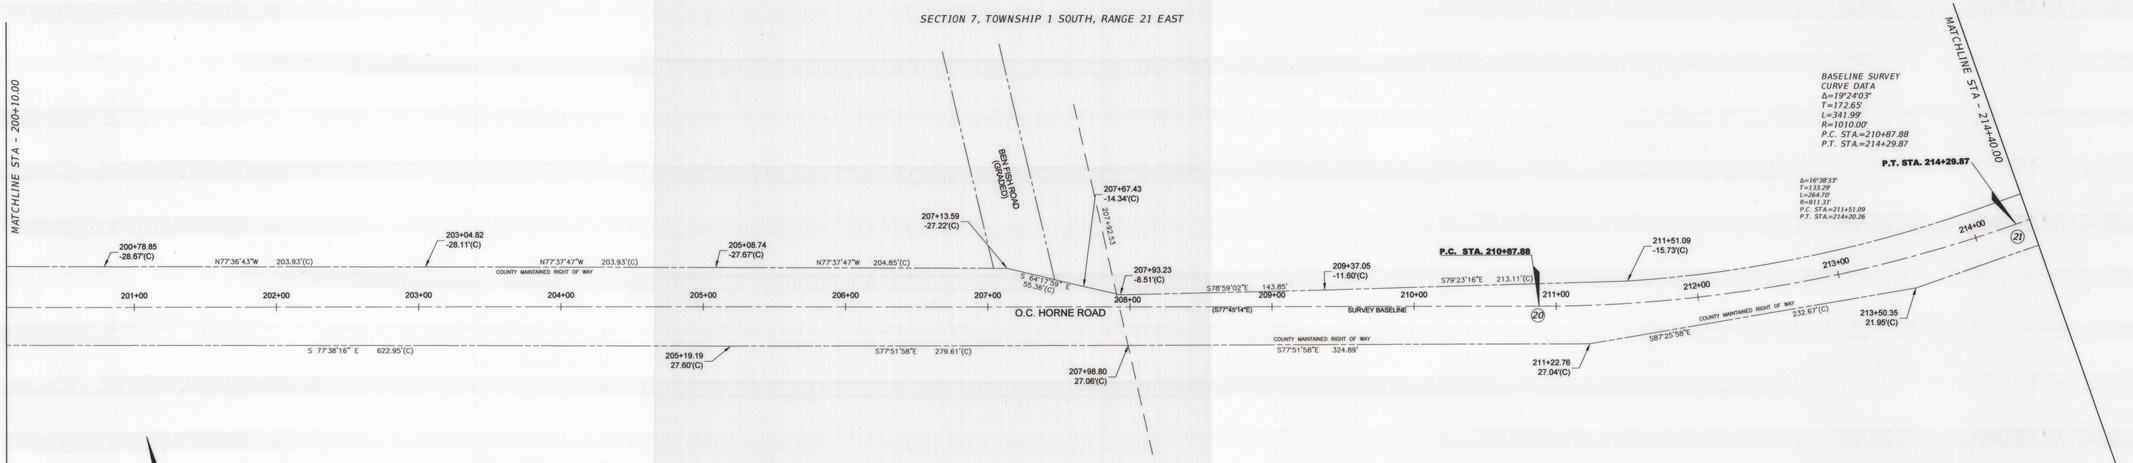

STATE PLANE COORDINATE SYSTEM
FLORIDA NORTH ZONE
NORTH AMERICAN DATUM 1983/2011 ADJUSTMENT

NO.	NORTHING	EASTING
18	524921.7890	2676944.4430
19	524914.0708	2676980.4713
20	524454.3332	2679098.6030
21	524439.2162	2679438.6306

BAKER COUNTY

REVISIONS					
DATE	BY	DESCRIPTION	DATE	BY	DESCRIPTION

L.D. BRADLEY LAND SURVEYORS
510 S. 5TH STREET
MACCLENNY, FL 32063
LB 6888

DRAWN BY: RBH
CHECKED BY: AJJ
DESIGNED BY:
CHECKED BY:

STATE OF FLORIDA
DEPARTMENT OF TRANSPORTATION

ROAD NO.	COUNTY	FINANCIAL PROJECT ID
OC HORNE	BAKER	

SHEET TITLE: MAINTENANCE MAP

REF. DWG. NO.:

PROJECT NAME: OC HORNE ROAD

SHEET NO.: 6 OF 8